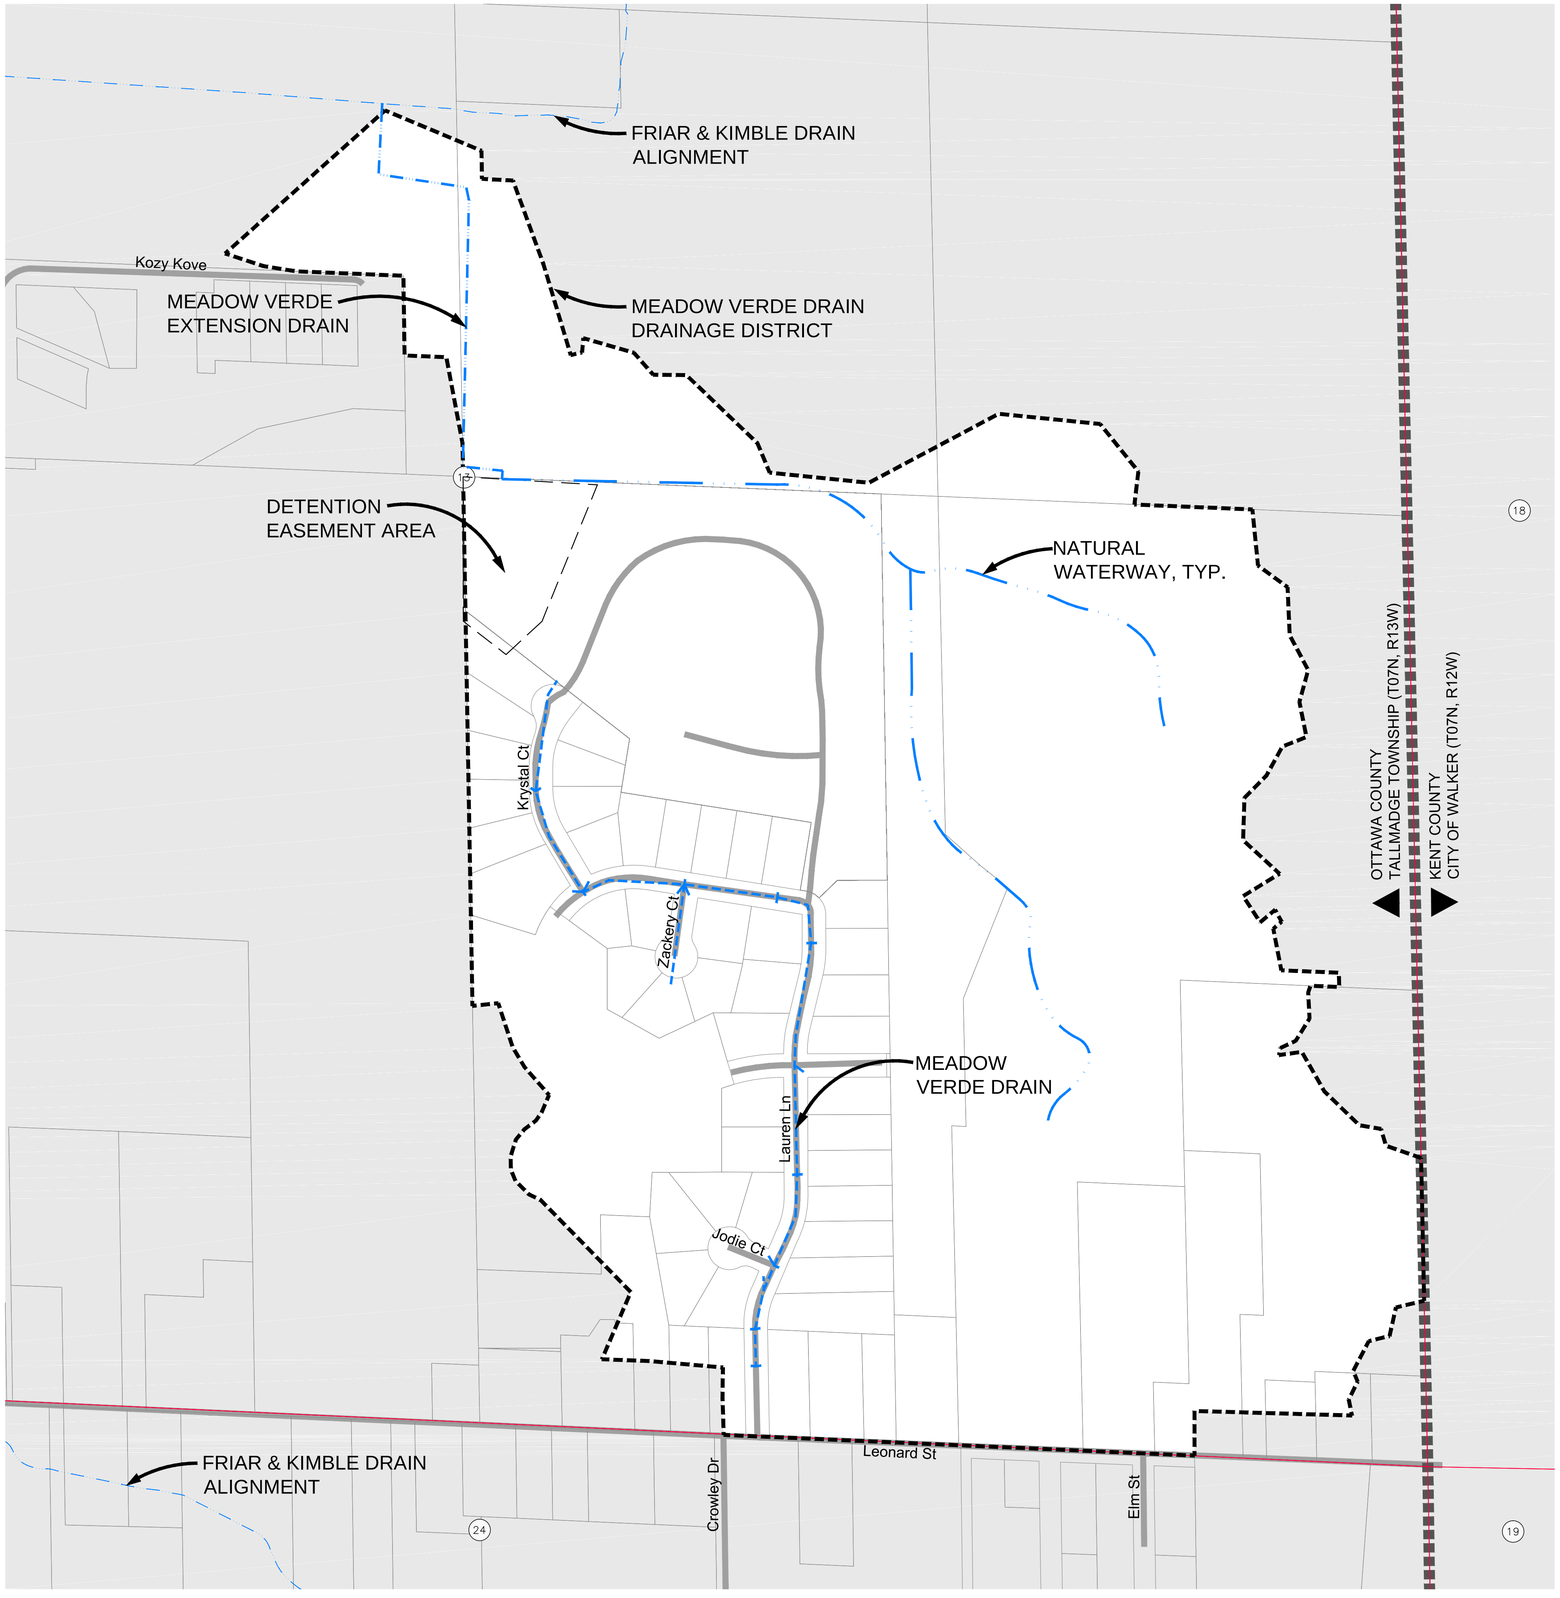

MEADOW VERDE DRAIN DRAINAGE DISTRICT

SECTION 13
T07N R13W
TALLMADGE TOWNSHIP, OTTAWA COUNTY

DISTRICT INFORMATION:
DRAINAGE DISTRICT: 152.77 ACRES

DRAIN LENGTH
MEADOW VERDE 0.89 MILES

LEGEND
- DRAIN ALIGNMENT (OPEN CHANNEL)
- DRAIN ALIGNMENT (ENCLOSED)
- DRAINAGE DISTRICT BOUNDARY
- CITY/VILLAGE LIMITS
- PARCEL LINES
- SECTION LINES
- COUNTY LINE
- TOWNSHIP LINE
- ROADS
- SECTION NUMBERS

NORTH

0 200 400
Horizontal Scale in Feet

DRAINAGE DISTRICT MAP
EXHIBIT B-2

LRE ENGINEERS & SURVEYORS
2121 3 Mile Rd. NW
Walker, MI 49544
Ph: 616-301-7888
www.LREMI.com

PROJECT#: 20-041
DRAWN BY: NDJ
DATE: 5/15/2020
QAQC: DF/DS